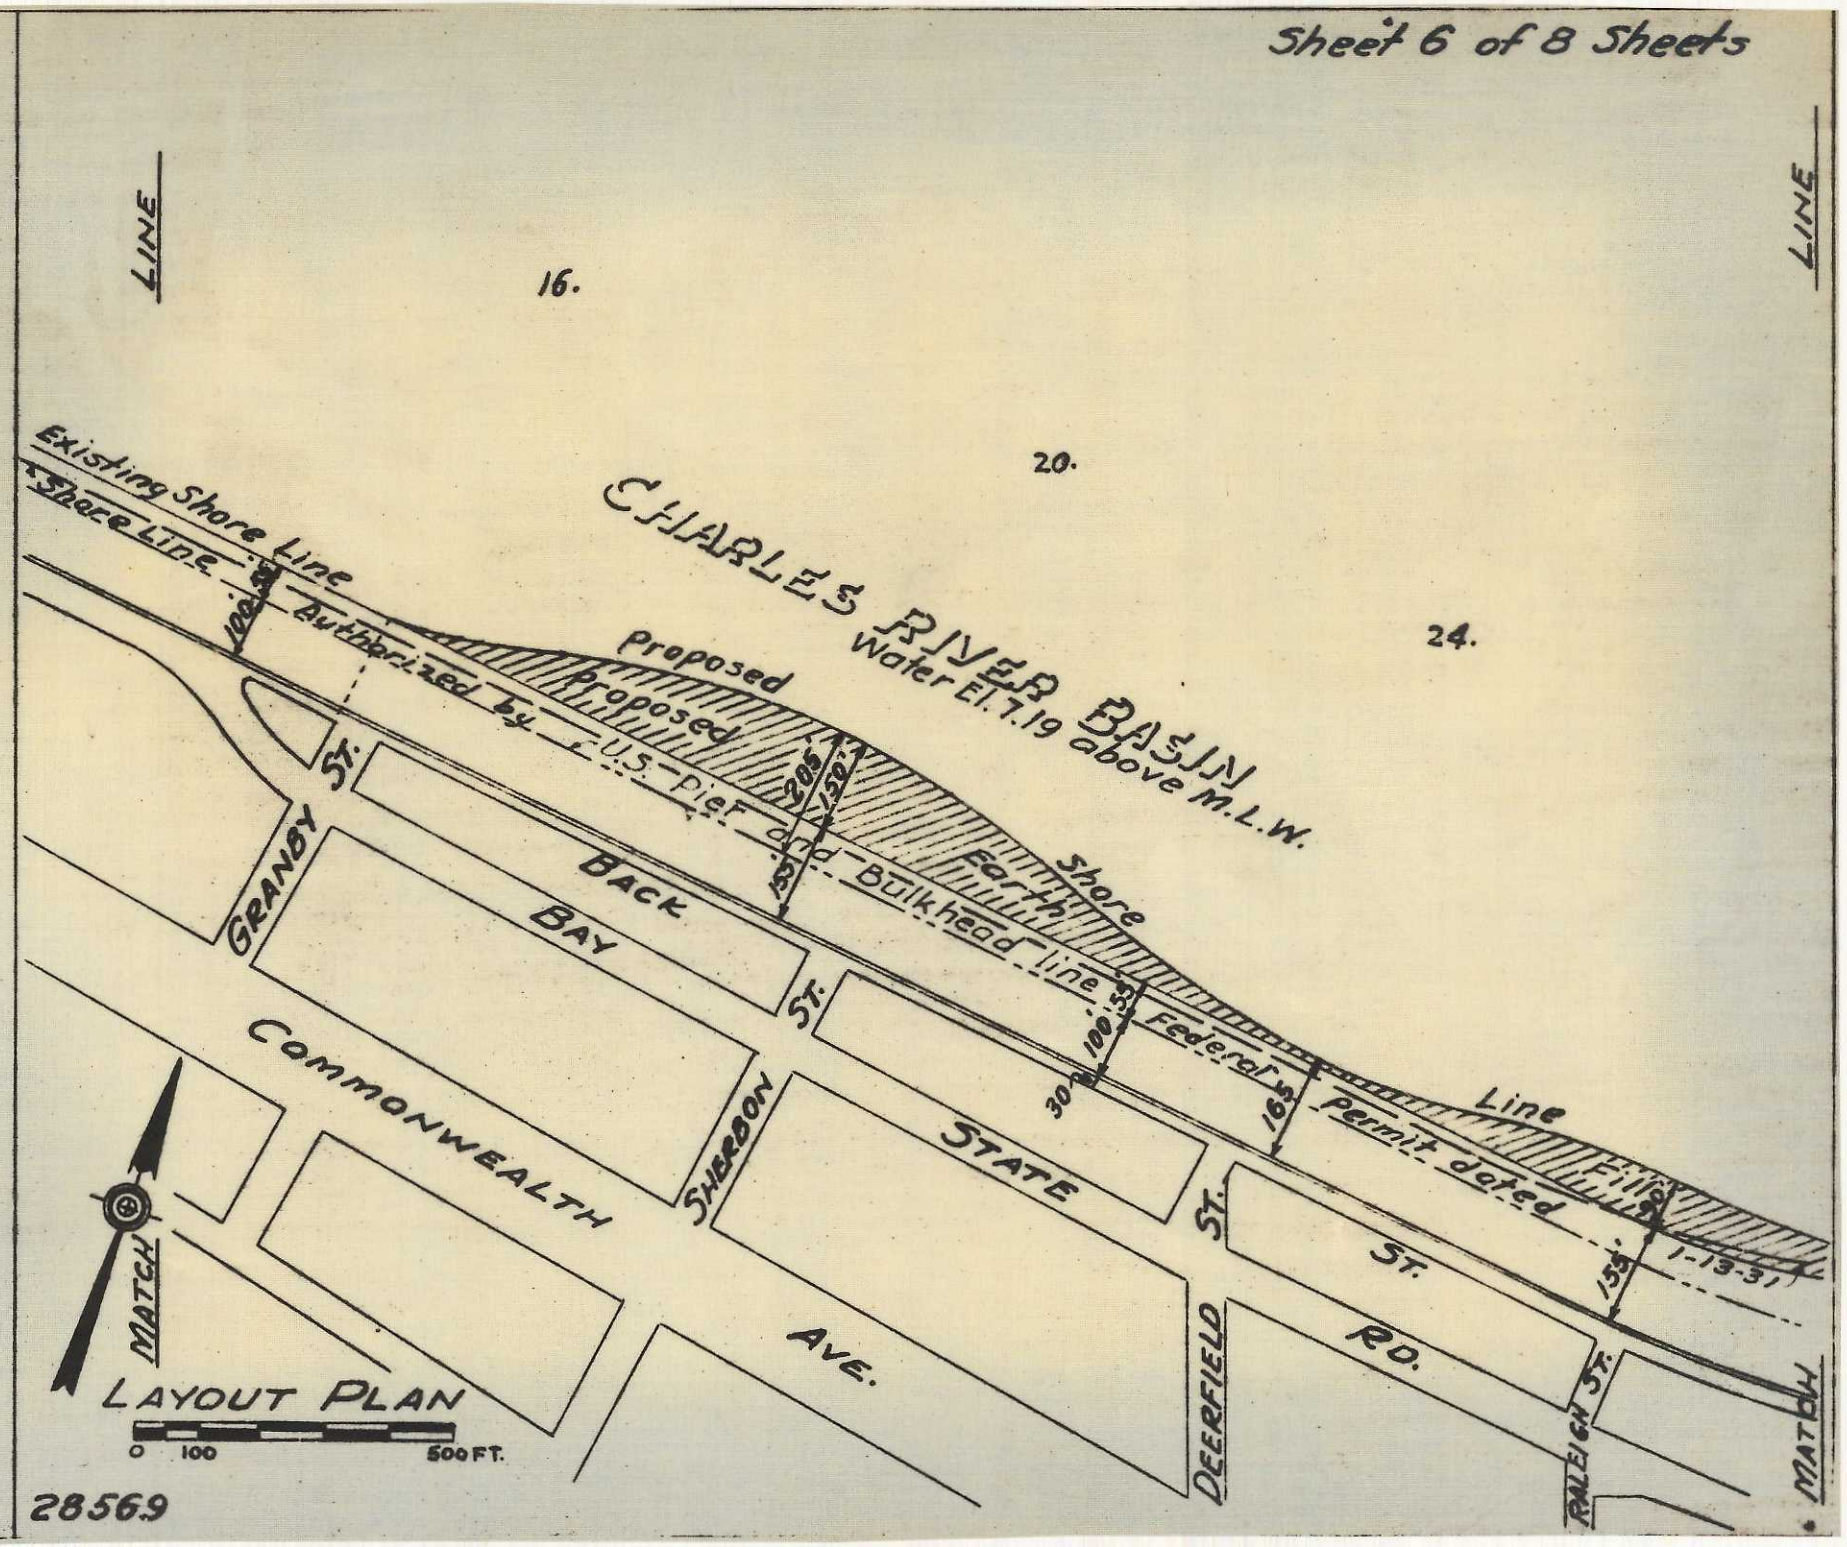
LINE
16.
20.
24.
LINE
CHARLES RIVER BASIN
Water El. 7.19 above M.L.W.
Existing Shore Line
Shore Line
100.55
Authorized by U.S. Pier and Bulkhead line
Proposed
Proposed
205
150
155
Earth
Shore
Line
Federal Permit dated
100.55
30
165
Fill
1-13-31
155
GRANBY ST.
BACK BAY
ST.
COMMONWEALTH
SHERBON
STATE
ST.
ST.
RD.
AVE.
DEERFIELD
RALEIGH ST.
MATCH
MATCH
LAYOUT PLAN
0 100 500 FT.

28569